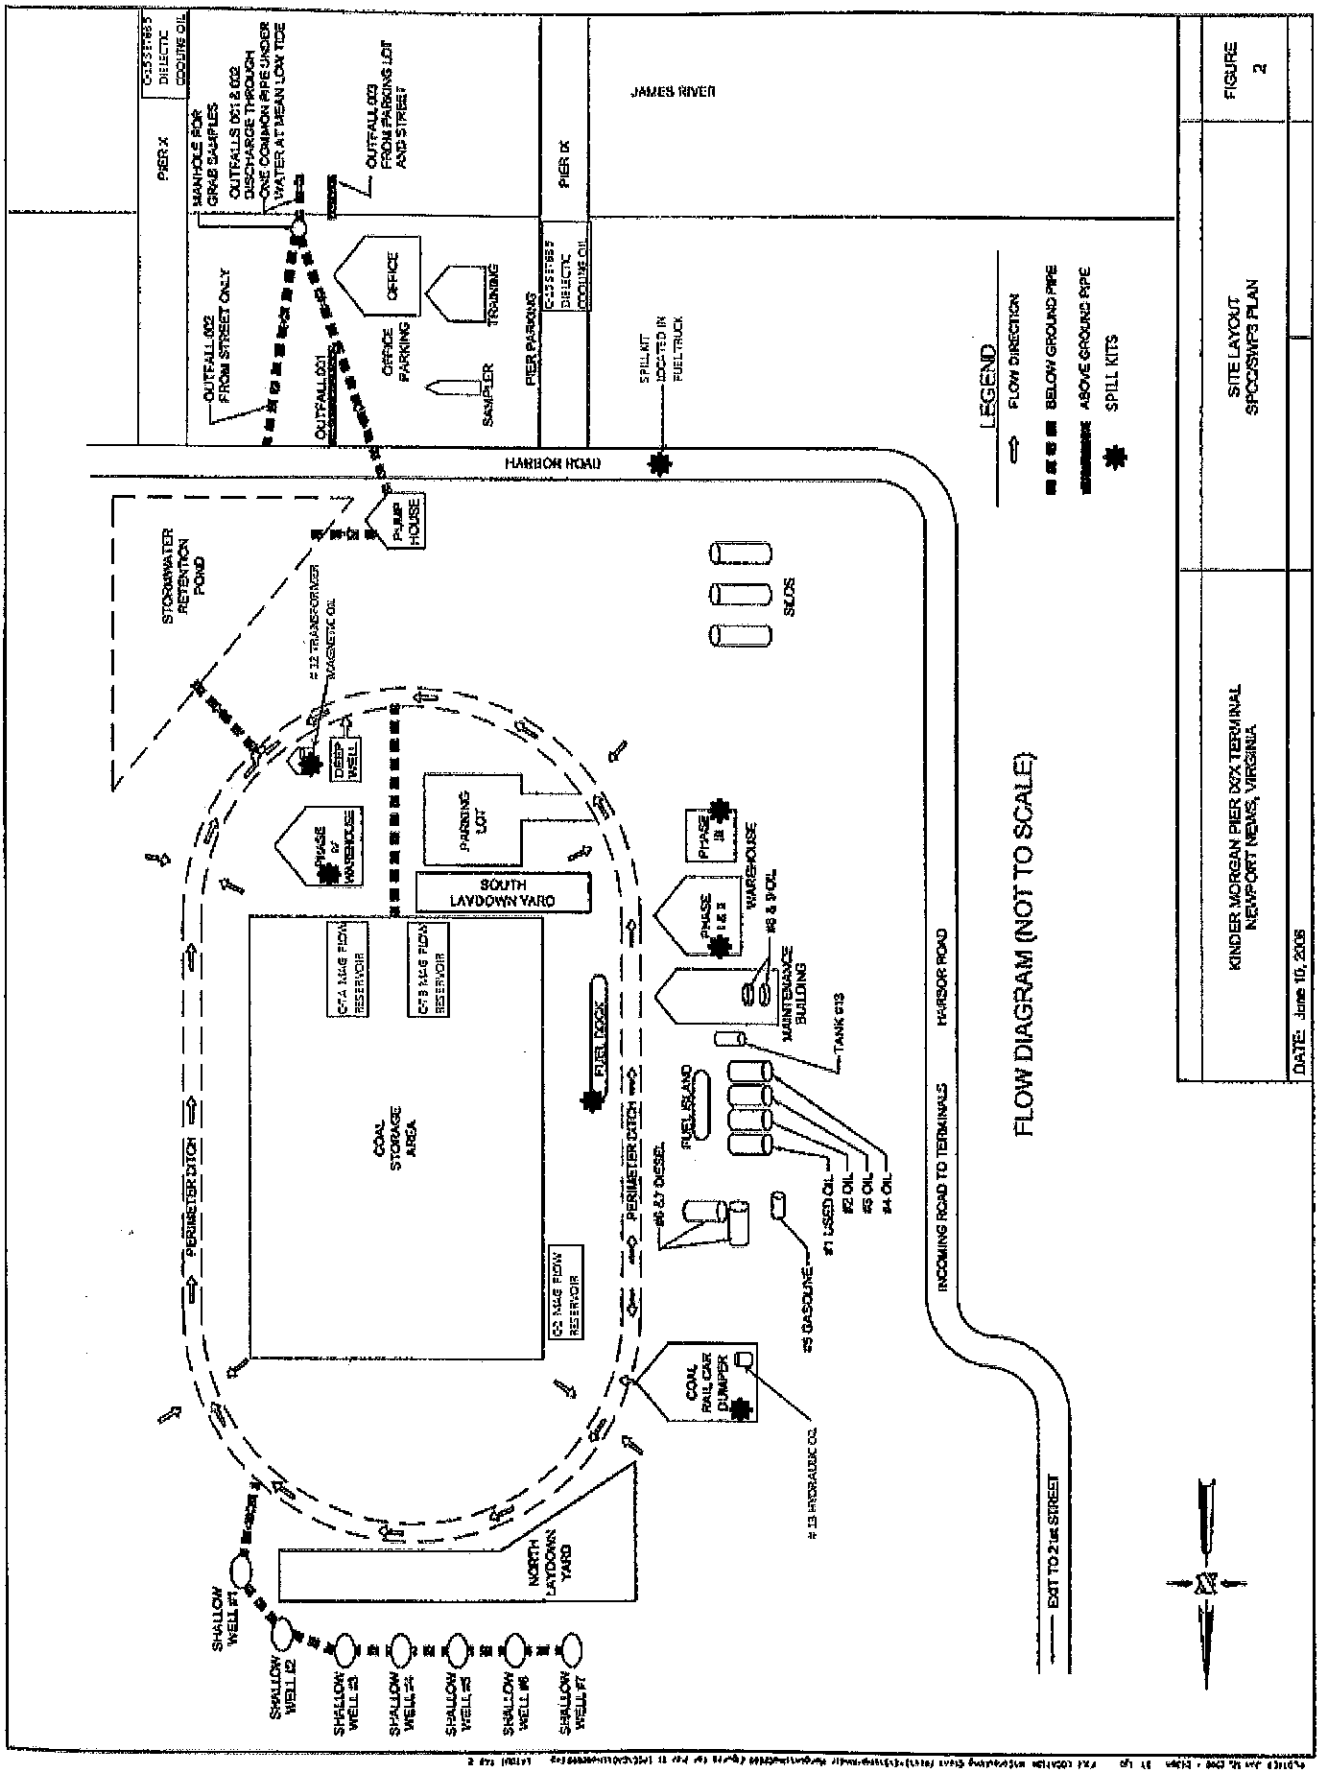
FLOW DIAGRAM (NOT TO SCALE)
KINDER MORGAN PIER DOCK TERMINAL
NEWPORT NEWS, VIRGINIA
SITE LAYOUT
SPCC/SWPP PLAN
FIGURE 2
DATE: June 10, 2008
LEGEND
FLOW DIRECTION
BELOW GROUND PIPE
ABOVE GROUND PIPE
SPILL KITS
JAMES RIVER
PIER X
PIER IX
OFFICE
OFFICE PARKING
TRAINING
SAMPLER
PIER PARKING
HARBOR ROAD
PUMP HOUSE
STORMWATER RETENTION POND
SILOS
PARKING LOT
SOUTH LAYDOWN YARD
COAL STORAGE AREA
PERIMETER DITCH
FUEL DOCK
FUEL ISLAND
MAINTENANCE BUILDING
WAREHOUSE
COAL RAIL CAR DUMPER
NORTH LAYDOWN YARD
INCOMING ROAD TO TERMINALS
EXIT TO 21st STREET
SHALLOW WELL #1
SHALLOW WELL #2
SHALLOW WELL #3
SHALLOW WELL #4
SHALLOW WELL #5
SHALLOW WELL #6
SHALLOW WELL #7